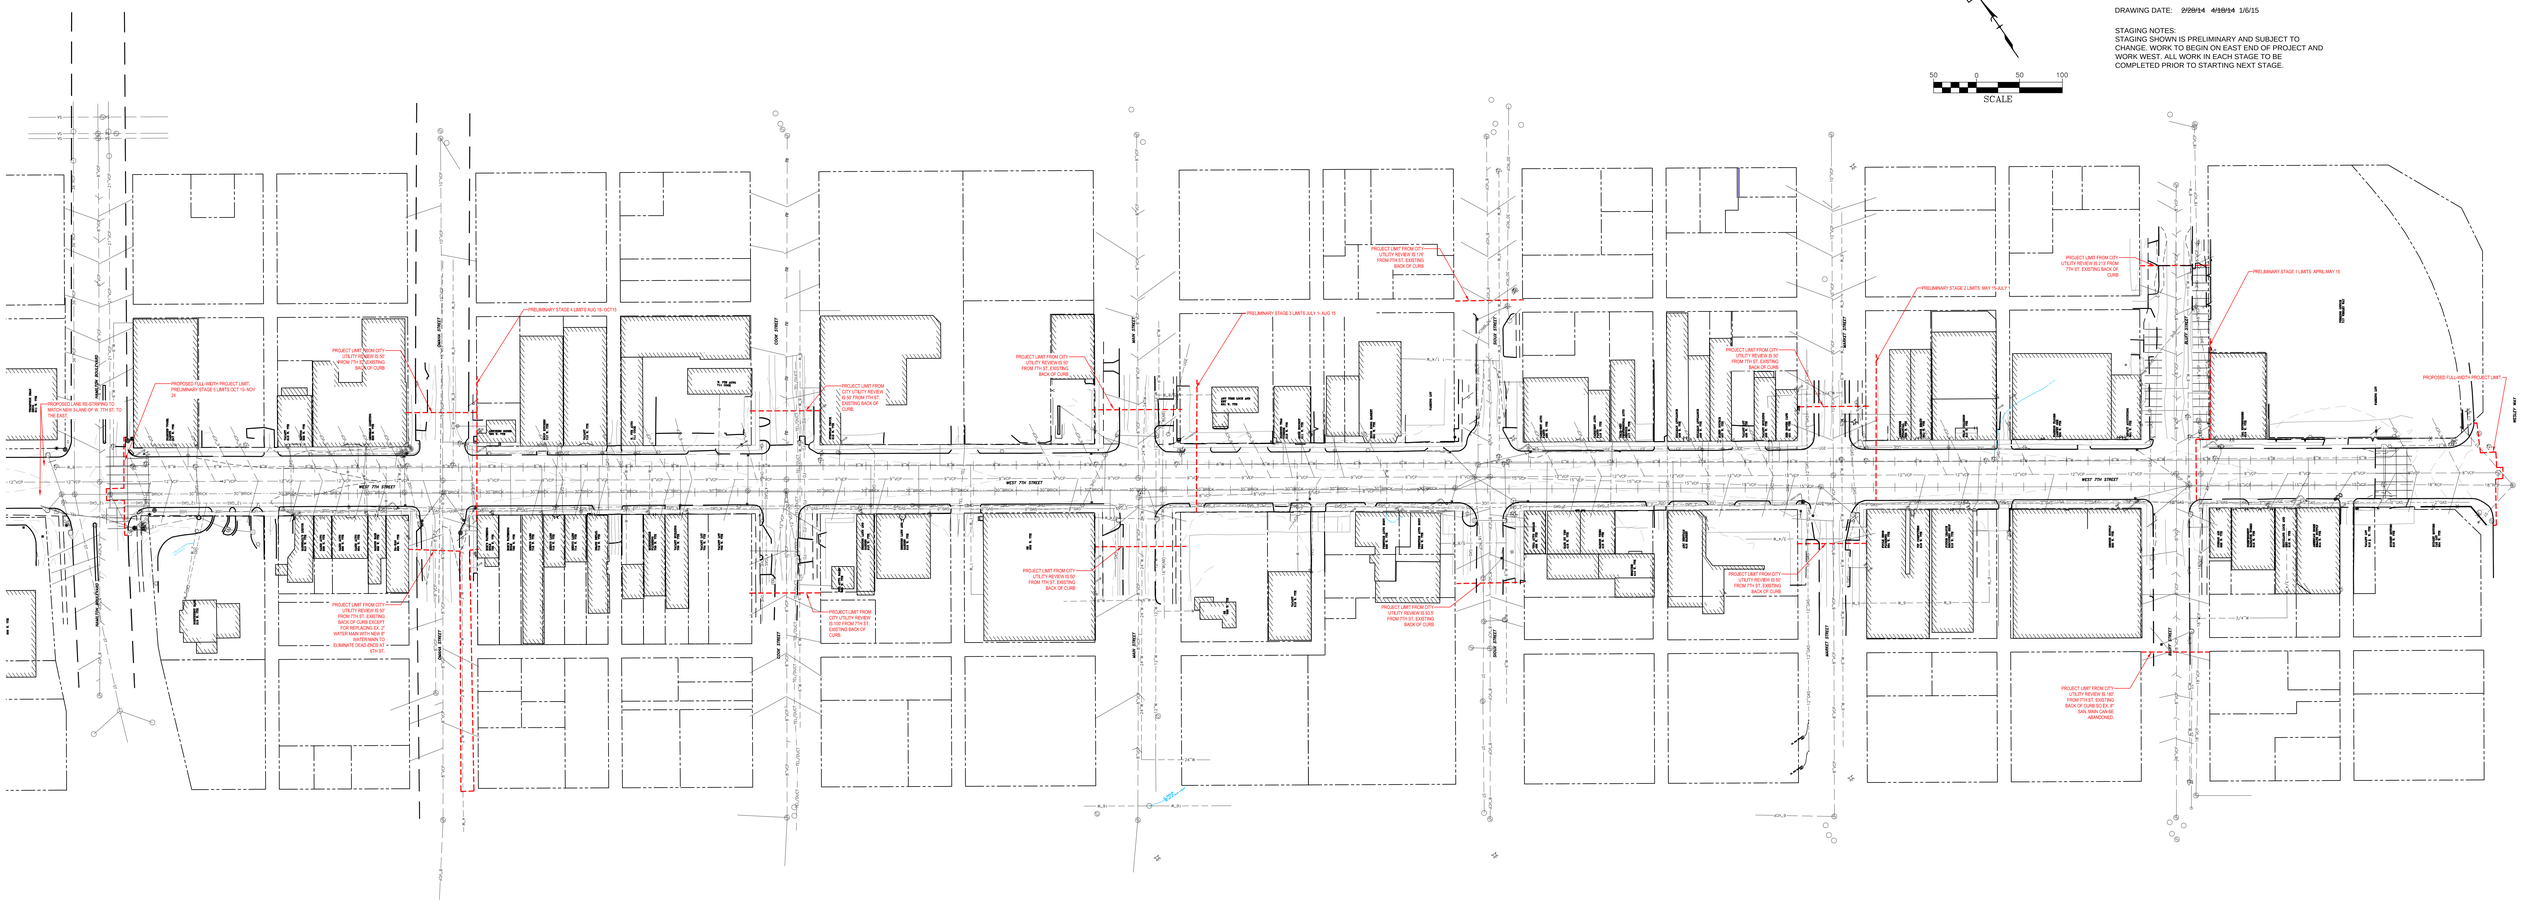

DGR ENGINEERING

50 0 50 100
SCALE

DRAWING DATE: ~~2/20/14~~ ~~4/10/14~~ 1/6/15

STAGING NOTES:
STAGING SHOWN IS PRELIMINARY AND SUBJECT TO CHANGE. WORK TO BEGIN ON EAST END OF PROJECT AND WORK WEST. ALL WORK IN EACH STAGE TO BE COMPLETED PRIOR TO STARTING NEXT STAGE.